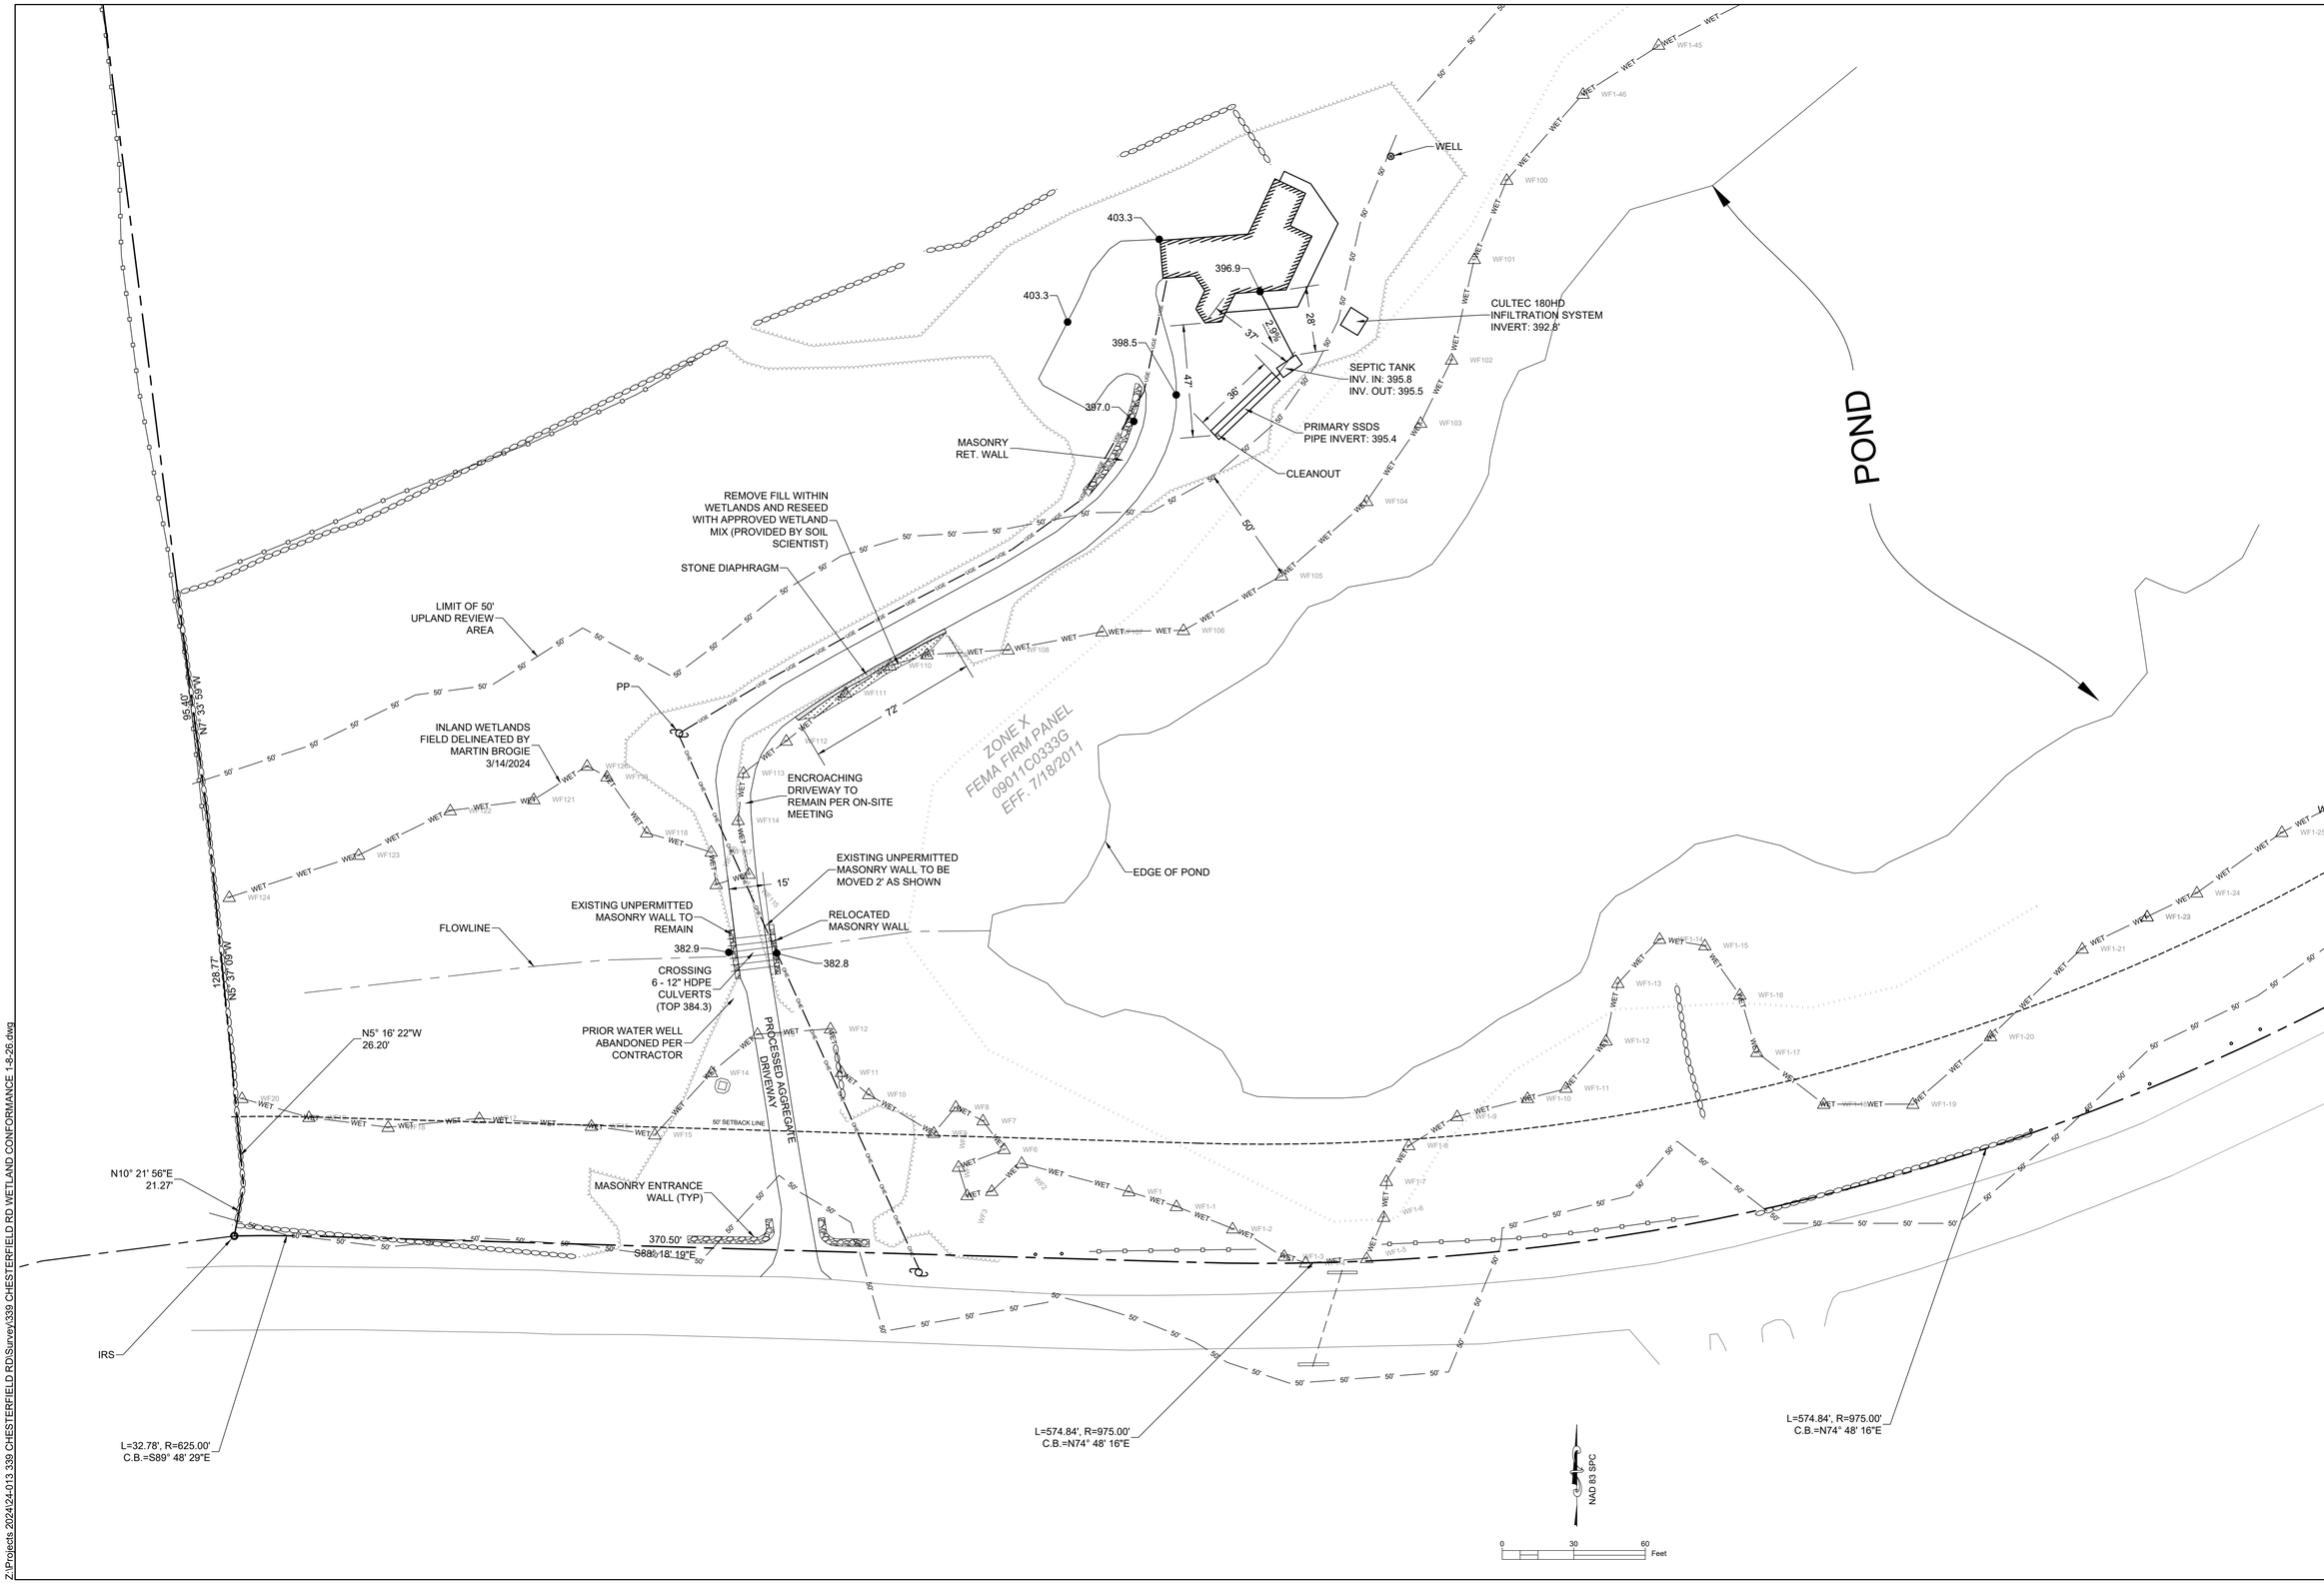

V-102

SHEET

LEGEND:

CHD -	CONN. HIGHWAY MON.
MS -	MERESTONE
CMF -	CONC. MON. FOUND
CMS -	CONC. MON. SET
SMF-	STONE MON. FOUND
IRF -	IRON REBAR FOUND
IRS -	IRON REBAR SET
IPF -	IRON PIPE FOUND
PKS -	PK NAIL SET
PKF -	PK NAIL FOUND
DHS -	DRILL HOLE SET
DHF -	DRILL HOLE FOUND
*WCAP -	WITH CAP

N 90° 00' 00" E	PROPERTY LINE
20' SETBACK LINE	BRL (SETBACK)
	EASEMENT
	FENCE
OHE	OVERHEAD ELECTRICAL LINE
UGE	UNDERGROUND ELECTRICAL LINE
W	WATER PIPE
	STORM PIPE
190	MAJOR CONTOUR
	MINOR CONTOUR
	STONE WALL
	POWER POLE
	WATER METER
	CATCH BASIN

TITLE:
PROPOSED WETLAND COMPLIANCE PLAN
339 CHESTERFIELD RD
OAKDALE, CT

DATE: JANUARY 8, 2026

DRAWING SCALE: 1" = 30'

PREPARED BY:

RCL THOMPSON LLC
ENGINEERING - SURVEYING
860-941-7721
www.rclthompson.com
19 Pepperbush Dr.
Clinton, CT 06413

TO MY KNOWLEDGE AND BELIEF, THIS MAP IS SUBSTANTIALLY CORRECT AS NOTED HEREON.

RYAN E. THOMPSON PEL 29817

REVISIONS

Z:\Projects 2024\24-013 339 CHESTERFIELD RD\Survey\339 CHESTERFIELD RD WETLAND CONFORMANCE 1-8-26.dwg