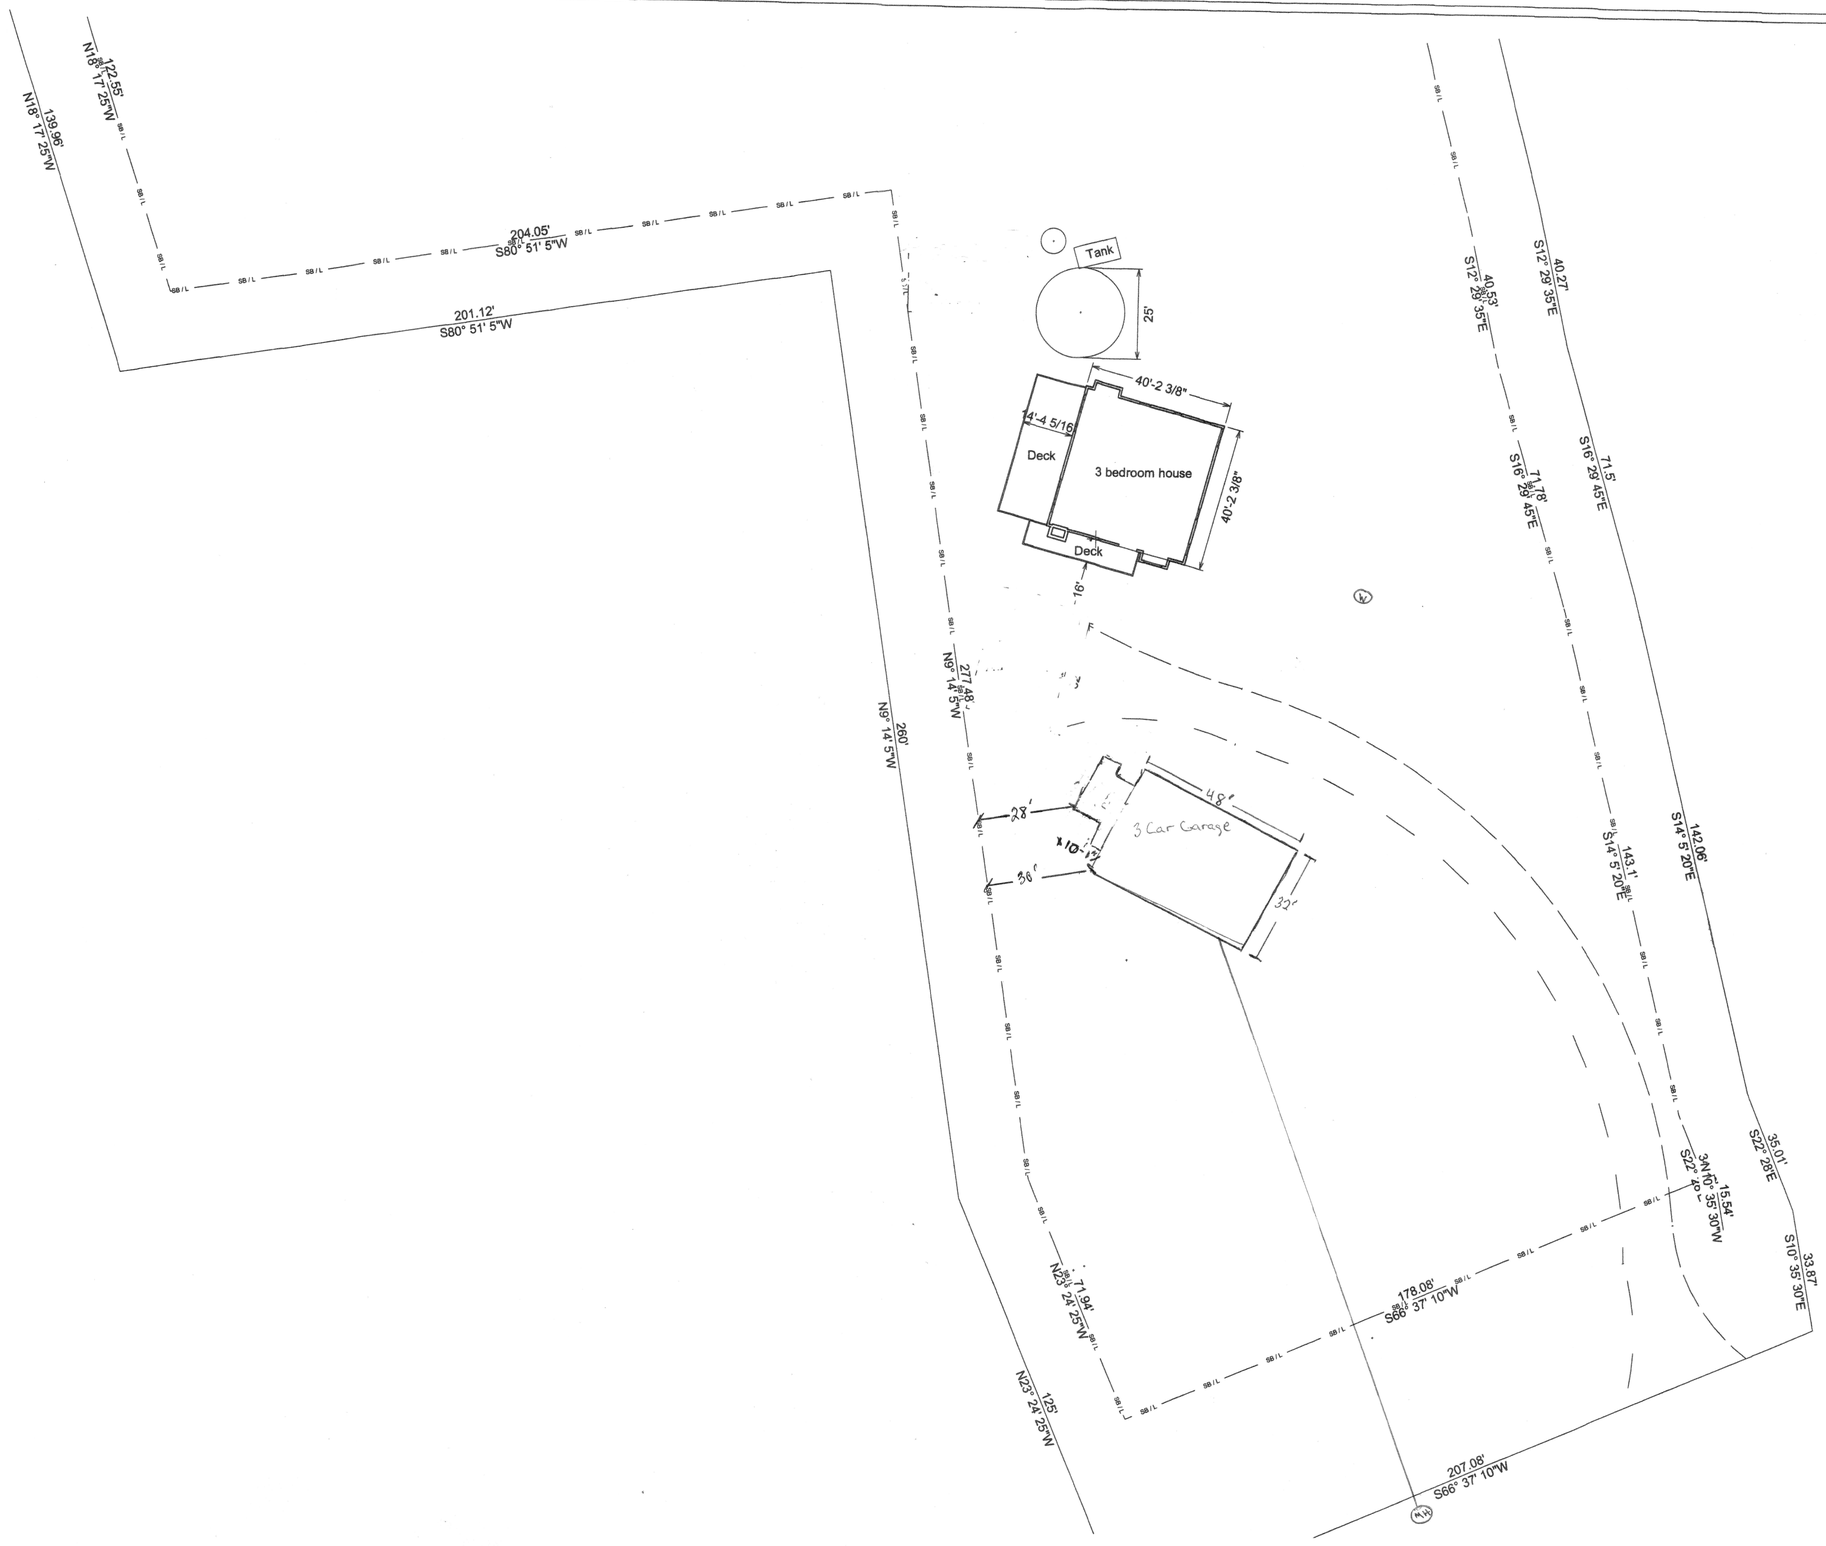

Scale 1" = 20'

Mike + Terri Desautels
237 Chesterfield Rd

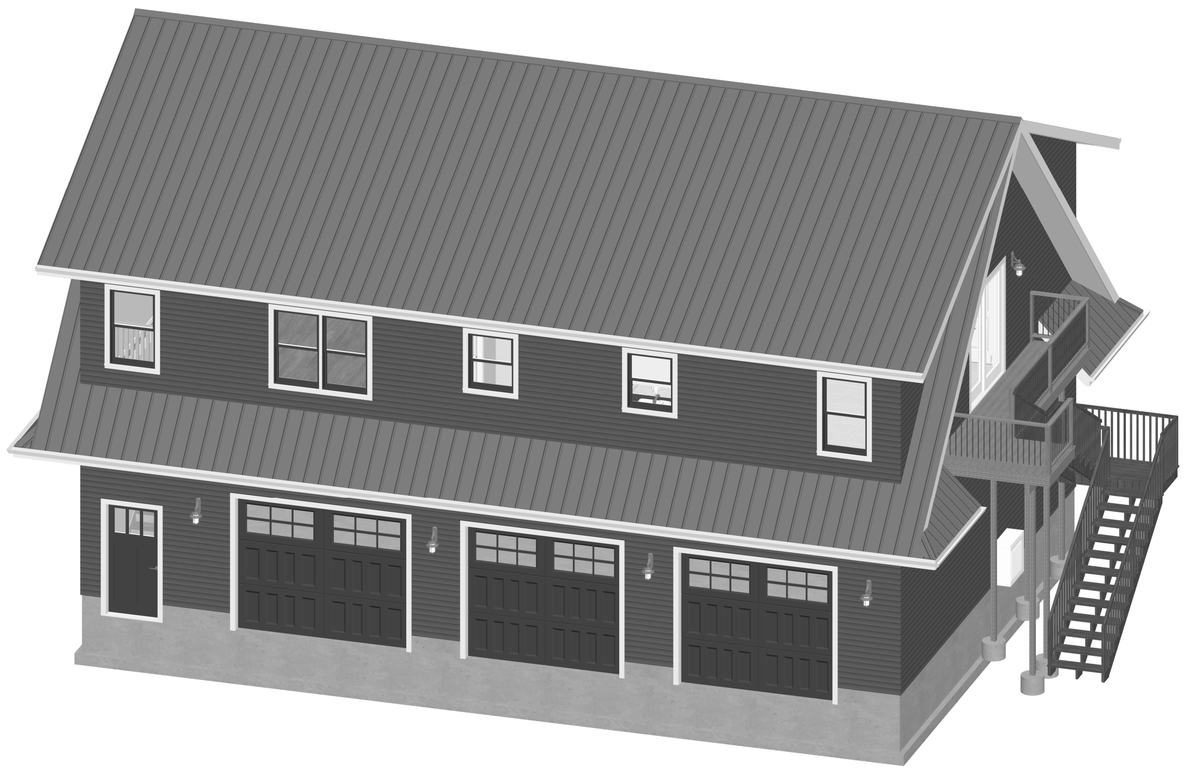

Camera 5

REVISION TABLE

NUMBER	DATE	REVISED BY	DESCRIPTION

Mike & Terri Desautels
231 Chesterfield Road
Oakdale, CT 06370

DRAWINGS PROVIDED BY:
Design View General Contractors LLC
231 Chesterfield Road
Oakdale,CT 06370

DATE:
7/22/2020

SCALE:
1/4" = 1'

SHEET:

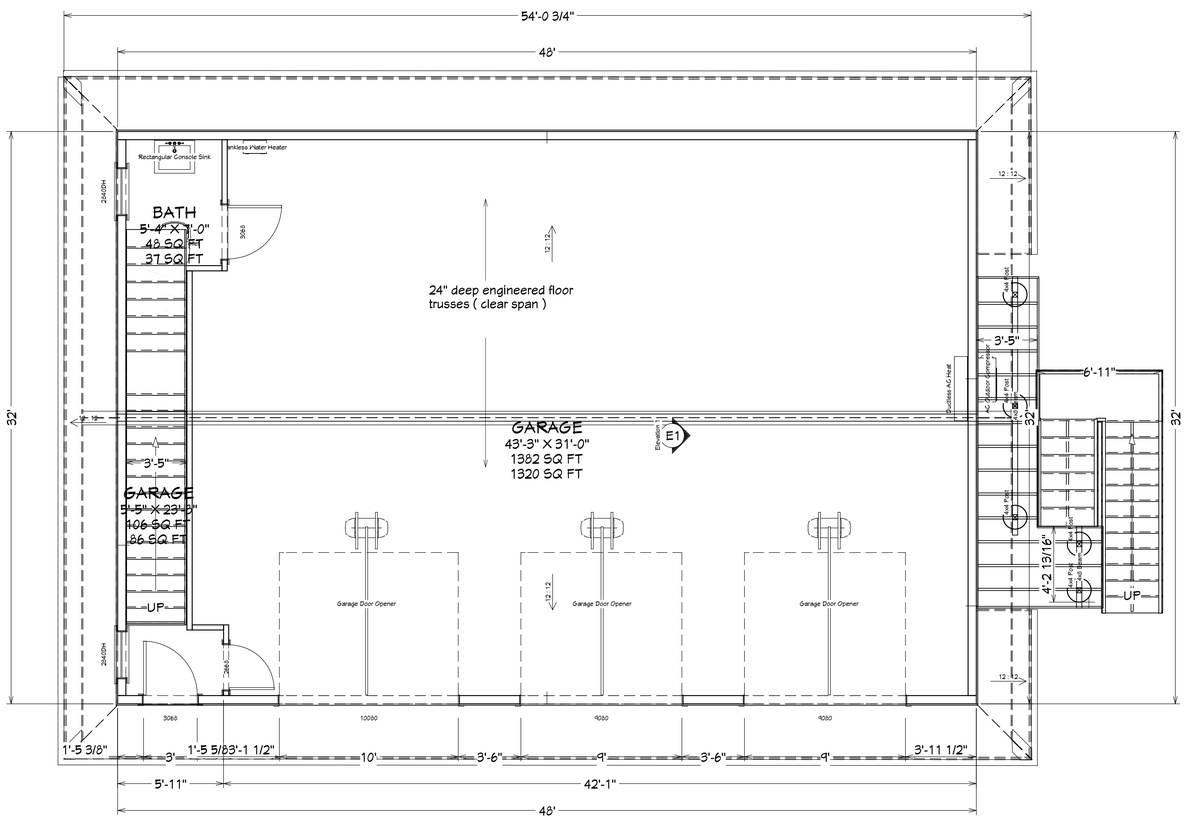

1st Floor

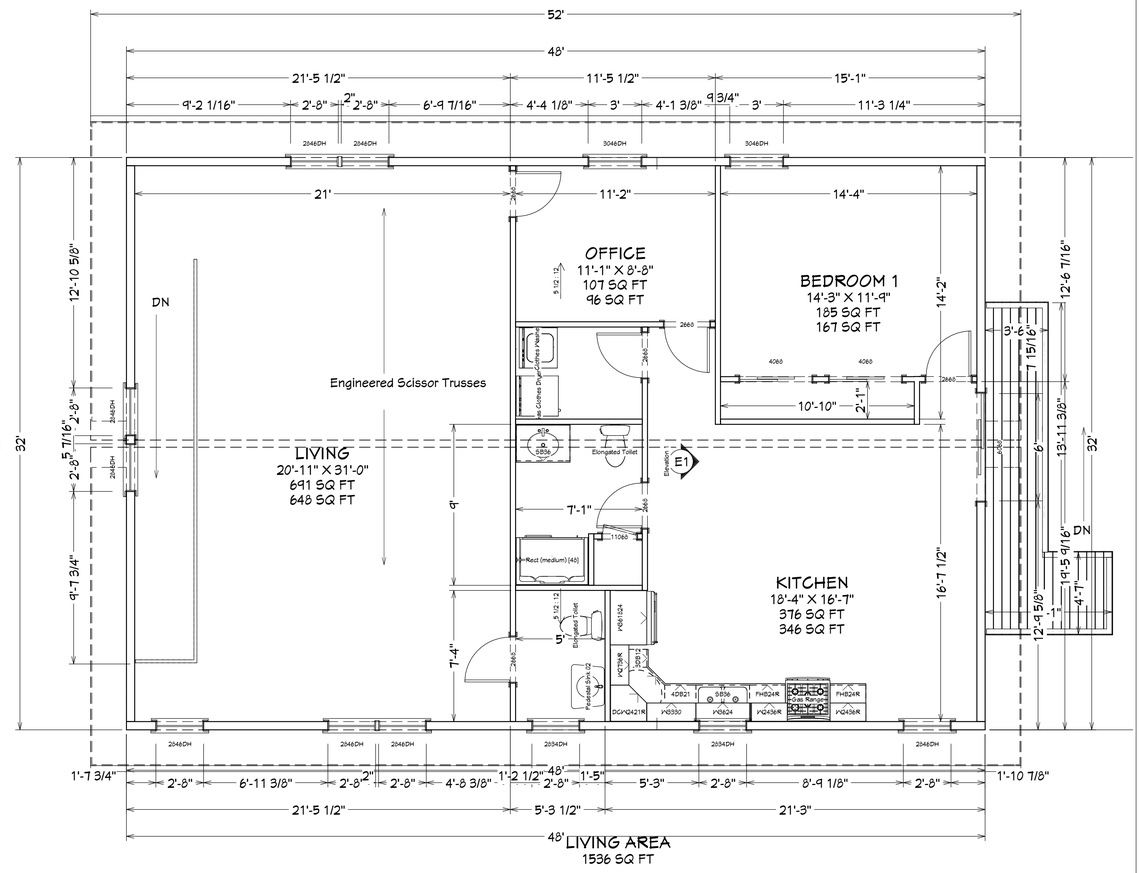

2nd Floor

REVISION TABLE		
NUMBER	DATE	REVISED BY	DESCRIPTION

Mike & Terri Desautels
231 Chesterfield Road
Oakdale, CT 06370

DRAWINGS PROVIDED BY:
Design View General Contractors LLC
231 Chesterfield Road
Oakdale,CT 06370

DATE:
7/22/2020

SCALE:
1/4" = 1'

SHEET:
A-3