SOUTH ELEVATION

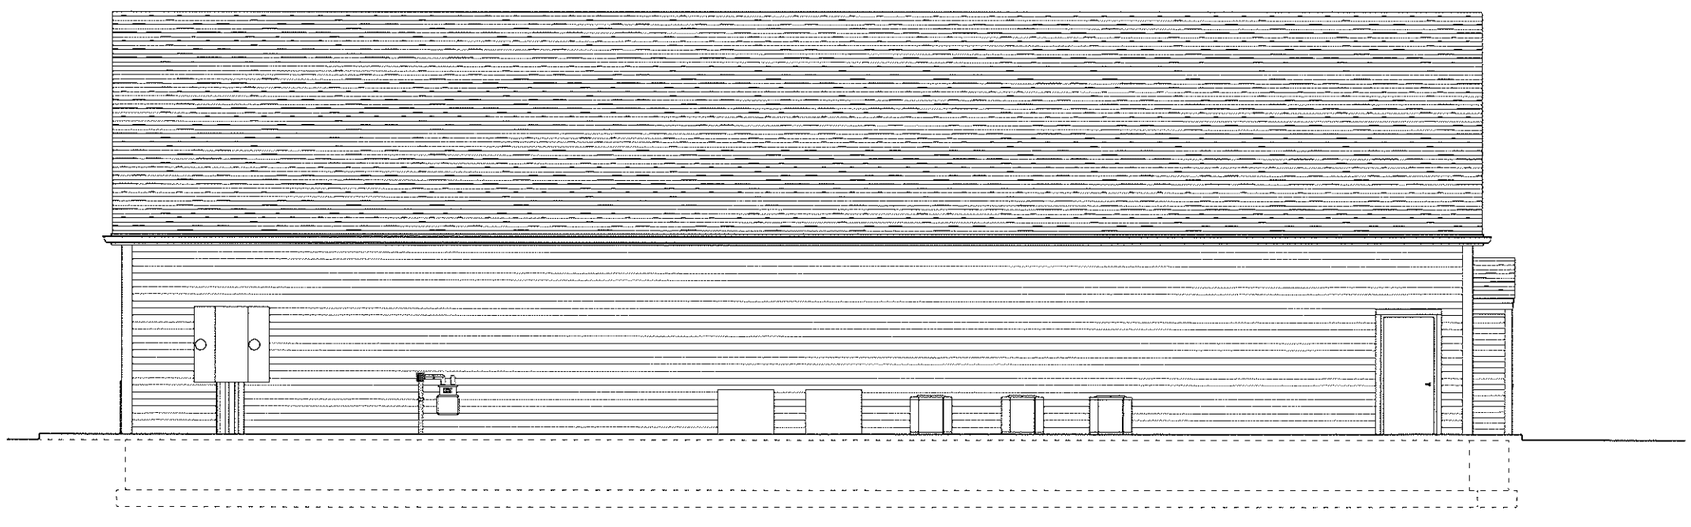

NORTH ELEVATION

COPYRIGHT NOTICE
THESE PLANS ARE PROTECTED UNDER
FEDERAL COPYRIGHT LAWS BY W.W. CRAVEN & SONS
ANY REPRODUCTION, OR MODIFICATION OF THESE
PLANS IN WHOLE OR IN PART WITHOUT THE WRITTEN CONSENT OF W.W. CRAVEN & SONS IS
IN VIOLATION OF COPYRIGHT LAWS
CLIENTS RIGHTS ARE TO ONE TIME USE OF THESE PLANS
© W.W. CRAVEN & SONS INC.

DO NOT SCALE

CONTRACTOR TO VERIFY ALL DIMENSIONS

THESE PLANS HAVE BEEN PREPARED TO MEET TOP PROFESSIONAL STANDARDS AND PRACTICES HOWEVER BUILDING CODE REQUIREMENTS VARY WITH LOCATION AND CHANGE TIME TO TIME BEFORE STARTING CONSTRUCTION THE CONTRACTOR SHOULD CHECK AND BE RESPONSIBLE FOR ANY DIMENSIONS AND OTHER DETAILS AND SHOULD REVIEW THE PLANS TO INSURE THEY MEET CURRENT REQUIREMENTS

REVISIONS

NO.	DATE	BY	DESCRIPTION

PHASE

PRELIMINARY SET

PROJECT DETAILS

NEW

BEST WAY CONVENIENCE STORE
1499/1505 HARTFORD NEW LONDON TURNPIKE
OAKDALE/MONTVILLE,CT 06370

PREPARED FOR:

ASIF CHOUDHRY
96 ROUTE 32
FRANKLIN, CT
06254

DESIGN #
06370-8603832850-3

DRAWN BY
WWC

PAGE

P4

DESIGN DATE
08-20-20

W.W. CRAVEN & SONS INC.

COMMERCIAL ,RESIDENTIAL DESIGN, PLANNING CONSTRUCTION

P.O. BOX 353
GALES FERRY, CT. 06335
860-460-6388

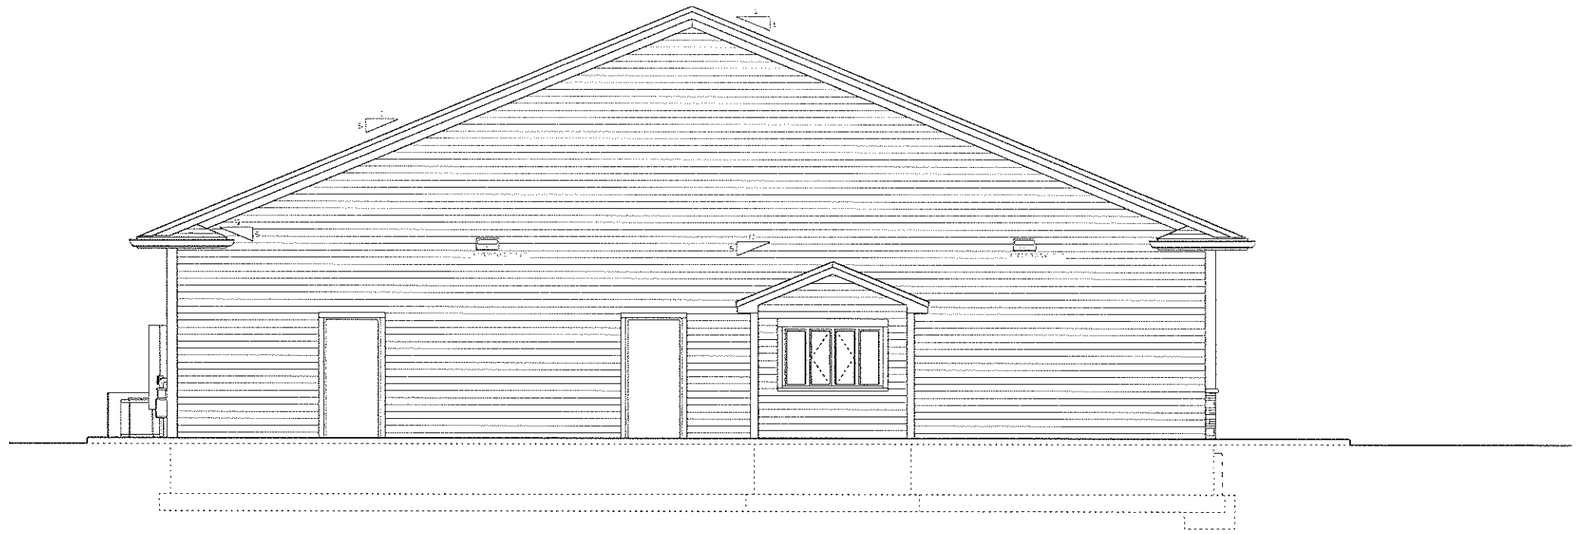

WEST ELEVATION

EAST ELEVATION

COPYRIGHT NOTICE
THESE PLANS ARE PROTECTED UNDER FEDERAL COPYRIGHT LAWS BY W.W. CRAVEN & SONS
ANY REPRODUCTION OR MODIFICATION OF THESE PLANS IN WHOLE OR IN PART WITHOUT THE WRITTEN CONSENT OF W.W. CRAVEN & SONS IS IN VIOLATION OF COPYRIGHT LAWS
LICENSE RIGHTS ARE TO ONE TIME USE OF THESE PLANS

DO NOT SCALE

CONTRACTOR TO VERIFY ALL DIMENSIONS

THESE PLANS HAVE BEEN PREPARED TO MEET TOP PROFESSIONAL STANDARDS AND PRACTICES HOWEVER BUILDING CODE REQUIREMENTS VARY WITH LOCATION AND CHANGE TIME TO TIME BEFORE STARTING CONSTRUCTION THE CONTRACTOR SHOULD CHECK AND BE RESPONSIBLE FOR ANY DIMENSIONS AND OTHER DETAILS AND SHOULD REVIEW THE PLANS TO INSURE THEY MEET CURRENT REQUIREMENTS

REVISIONS

NO	DATE	BY	DESCRIPTION

PHASE:
PRELIMINARY SET

PROJECT DETAILS
NEW
BEST WAY CONVENIENCE STORE
1499/1505 HARTFORD NEW LONDON TURNPIKE
OAKDALE/MONTVILLE,CT
06370

PREPARED FOR:
ASIF CHOUDHRY
96 ROUTE 32
FRANKLIN, CT
06254

DESIGN #
06370-8603832850-3

DRAWN BY
WWC

PAGE
P5

DESIGN DATE
08-20-20

W.W. CRAVEN & SONS INC.
COMMERCIAL, RESIDENTIAL DESIGN, PLANNING CONSTRUCTION
P.O. BOX 353
GALES FERRY, CT. 06335
860-460-6388