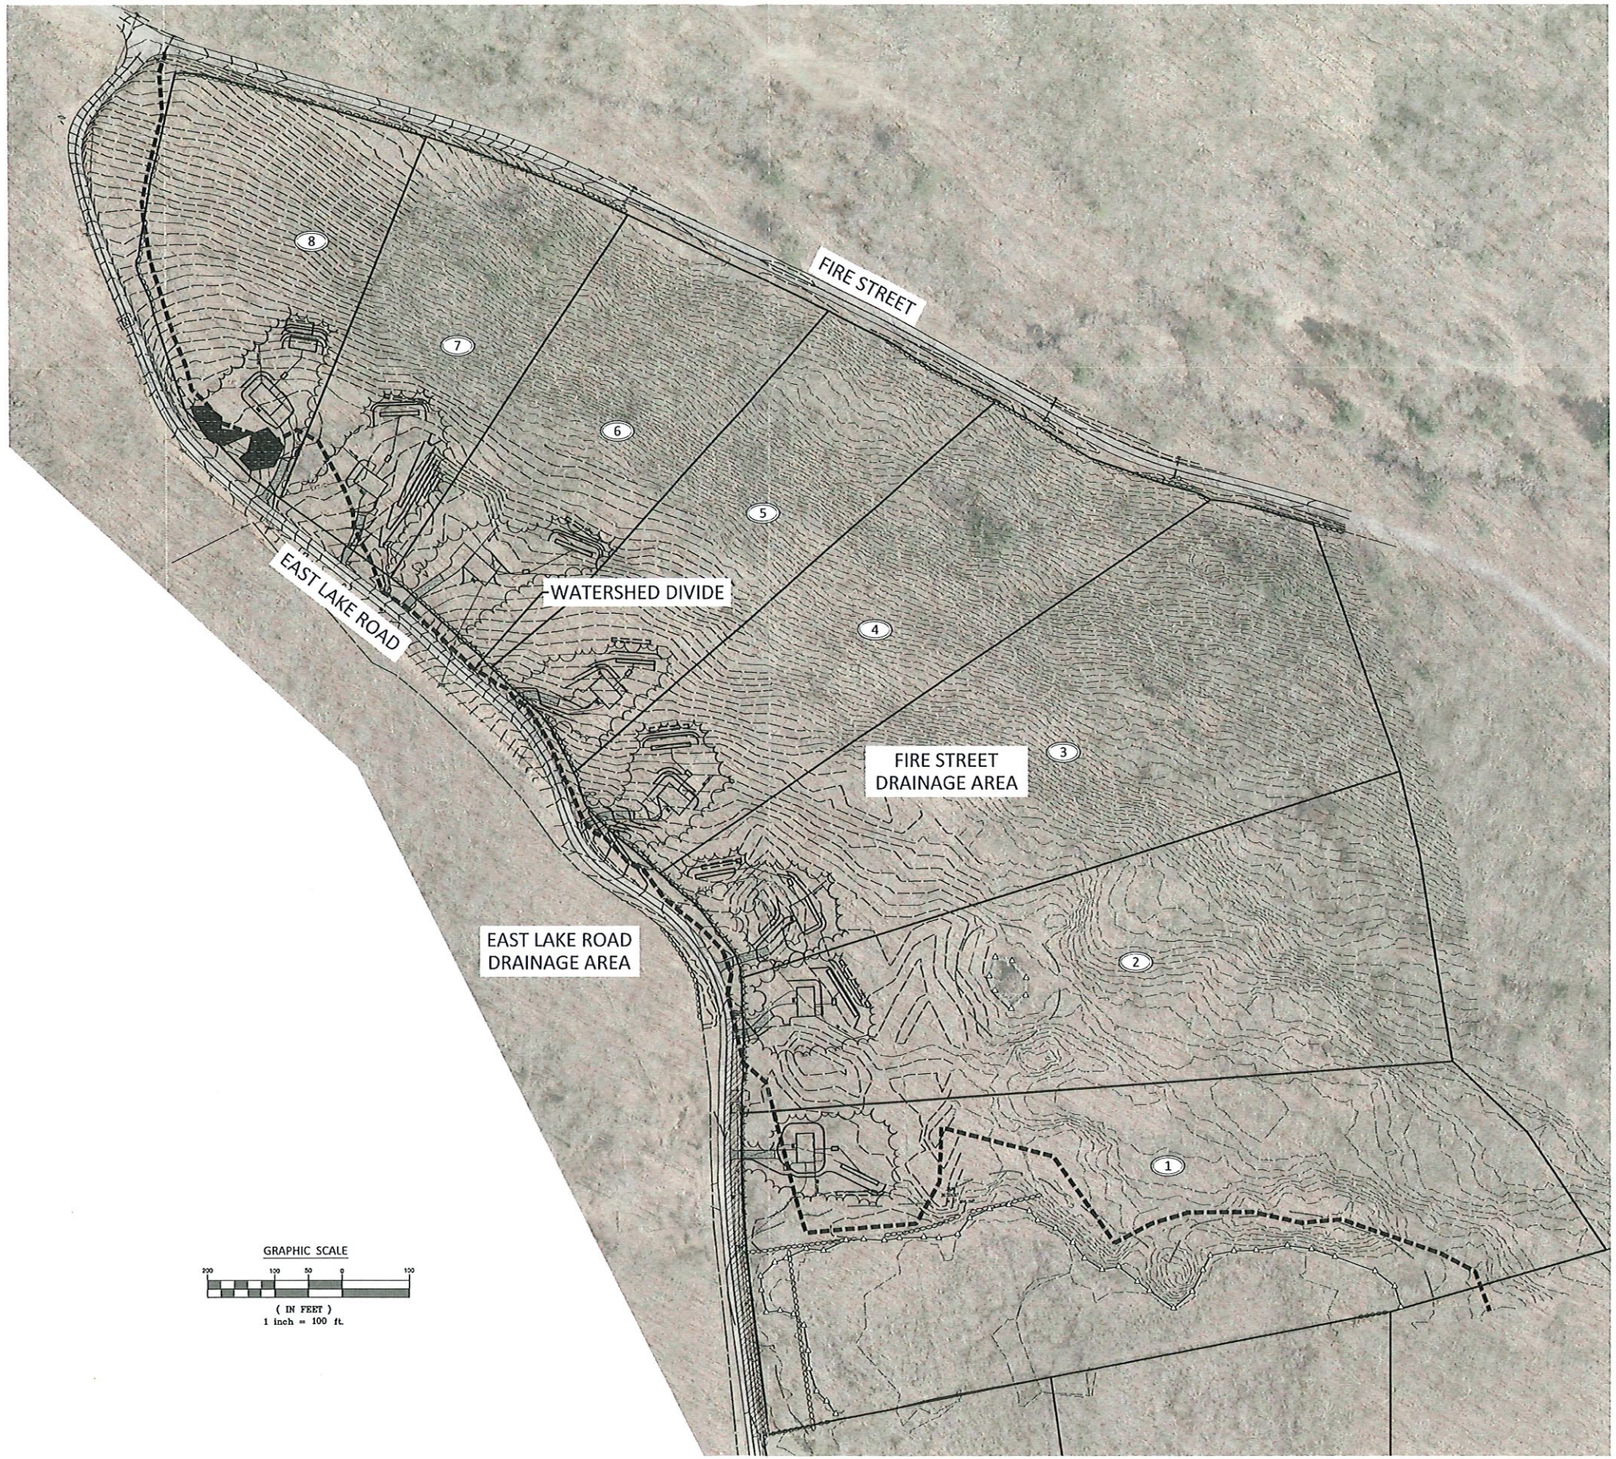

© 2022 BOUNDARIES LLC
THIS DRAWING IS THE PROPERTY OF BOUNDARIES LLC AND HAS BEEN SPECIFICALLY PREPARED FOR THE OWNER OF THIS PROJECT, AT THIS SITE, AND IS NOT TO BE DUPLICATED OR USED IN PART OR WHOLE FOR ANY OTHER PURPOSE, PROJECT LOCATION OR OWNER WITHOUT THE EXPRESSED WRITTEN CONSENT OF BOUNDARIES LLC

\\192.168.2.3\PROJECTS\CIVIL 3D PROJECTS\2021\21-3036 FRANKLIN EAST LAKE RD\TECH\APPENDIX A FIGURES.DWG

CIVIL ENGINEERING LAND SURVEYING LAND USE PLANNING SOIL SCIENCE
BOUNDARIES
Boundaries LLC
179 Pachaug River Drive, Griswold, CT 06351
T 860.376.2906 | www.boundariesllc.net

Appendix B
"Conceptual Development Plans and Drainage Areas"
Prepared for
SUNMAR/RAF Builders, LLC
East Lake Road & Fire Street - Montville (Oakdale), Connecticut

SCALE: 1" = 100'
DATE: June 2022
JOB I.D. NO. 21-3036
Revisions

SHEET NO.
1
1